APPENDIX 6

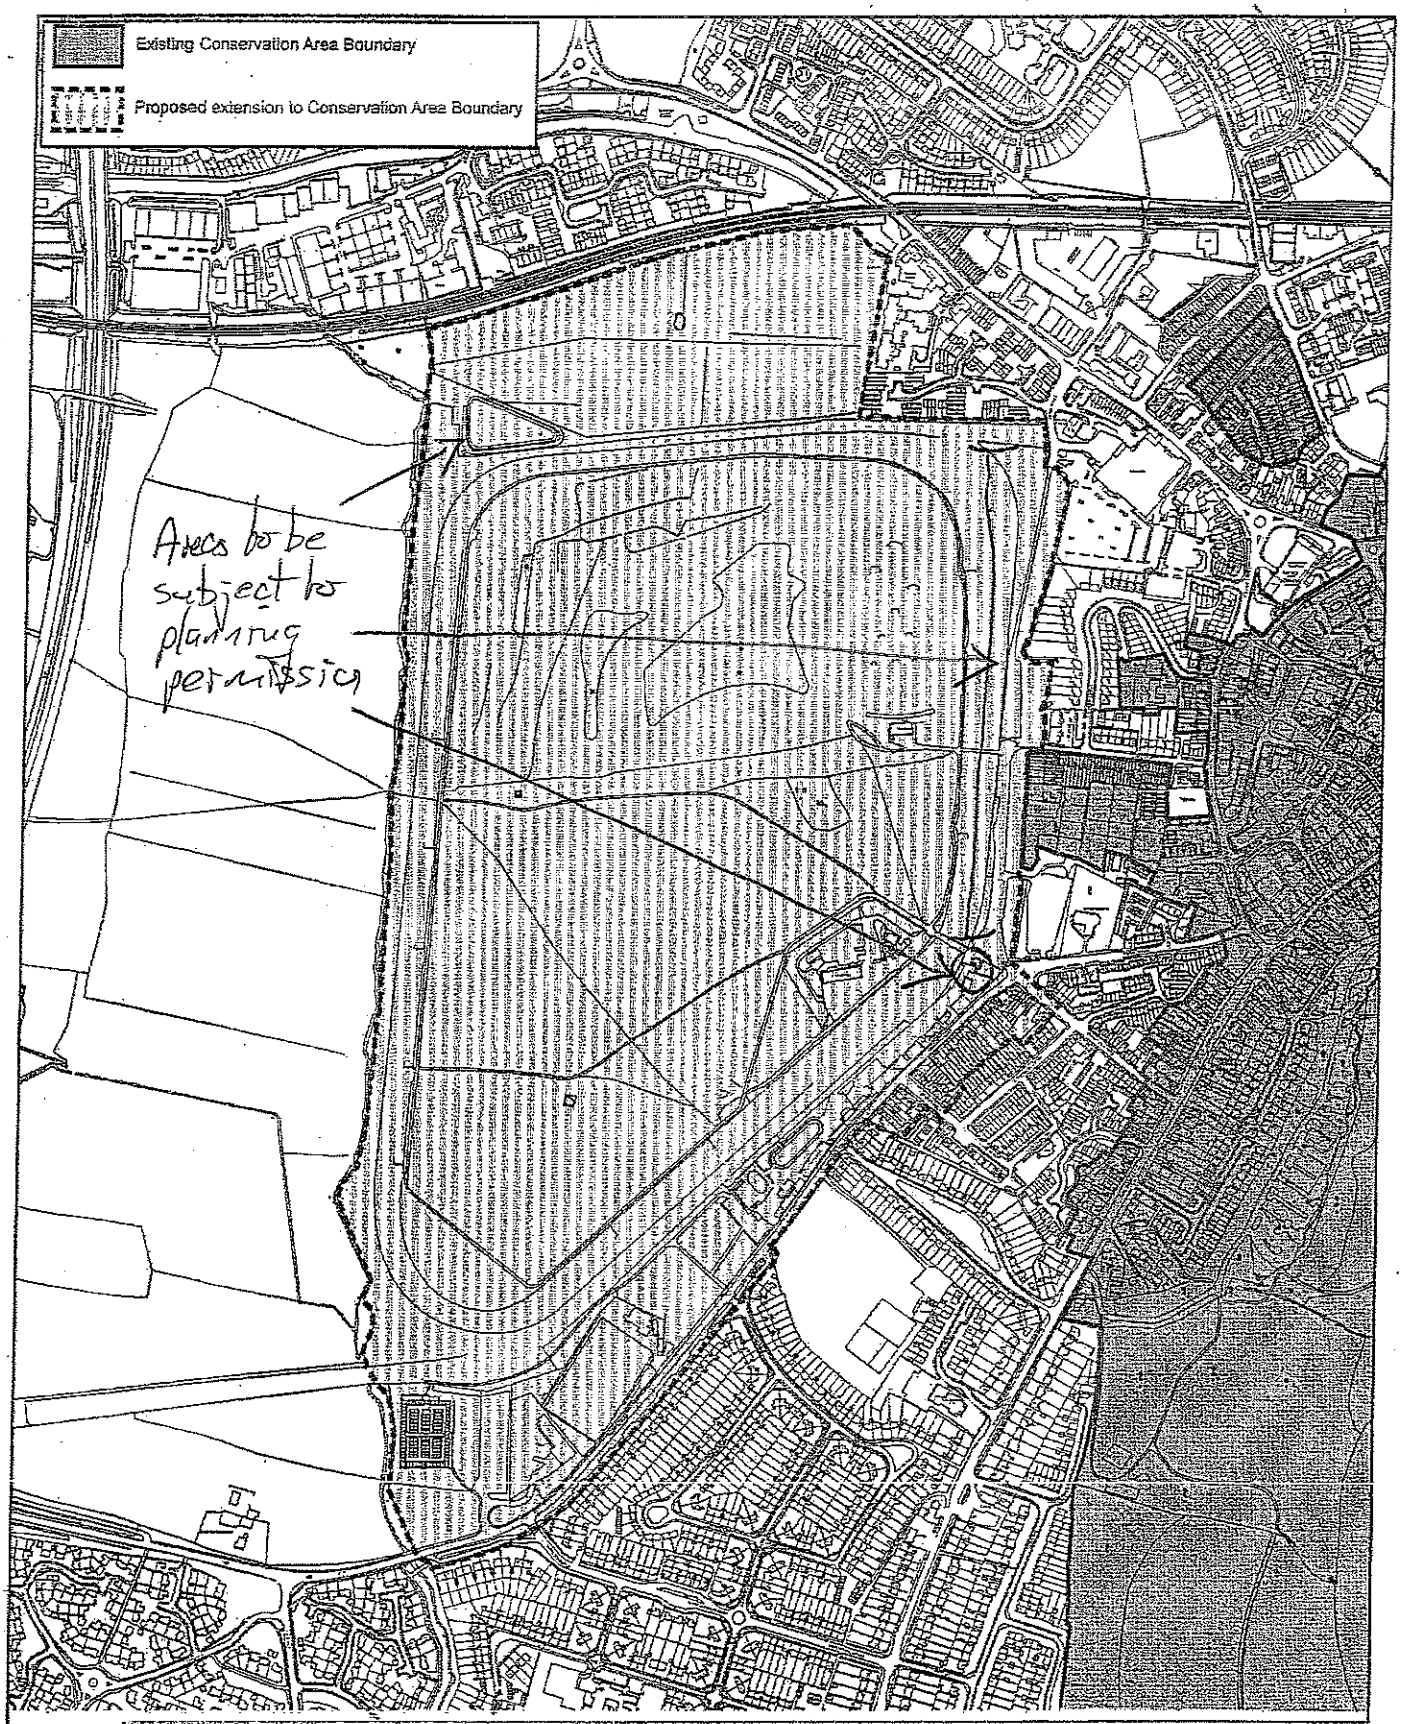

WARWICK DISTRICT COUNCIL

Title

Proposal For Conservation Area Hampton Street and Warwick Common
(ammended 12-02-10)

SITE LOCATION PLAN

Scale	Plan	Drawn	Date	File	Tech Supp File	North
Not to scale	1	RFW/AM	12-02-10		C&D-AM-Ex to War.Cdr	

DEVELOPMENT SERVICES : P. O. Box 2178, Riverside House, Milverton Hill, Royal Learnington Spa. CV32 5QH
Switchboard: (01926) 450000 Facsimile: (01926) 456542