Schedule:

G1: Group of three ash

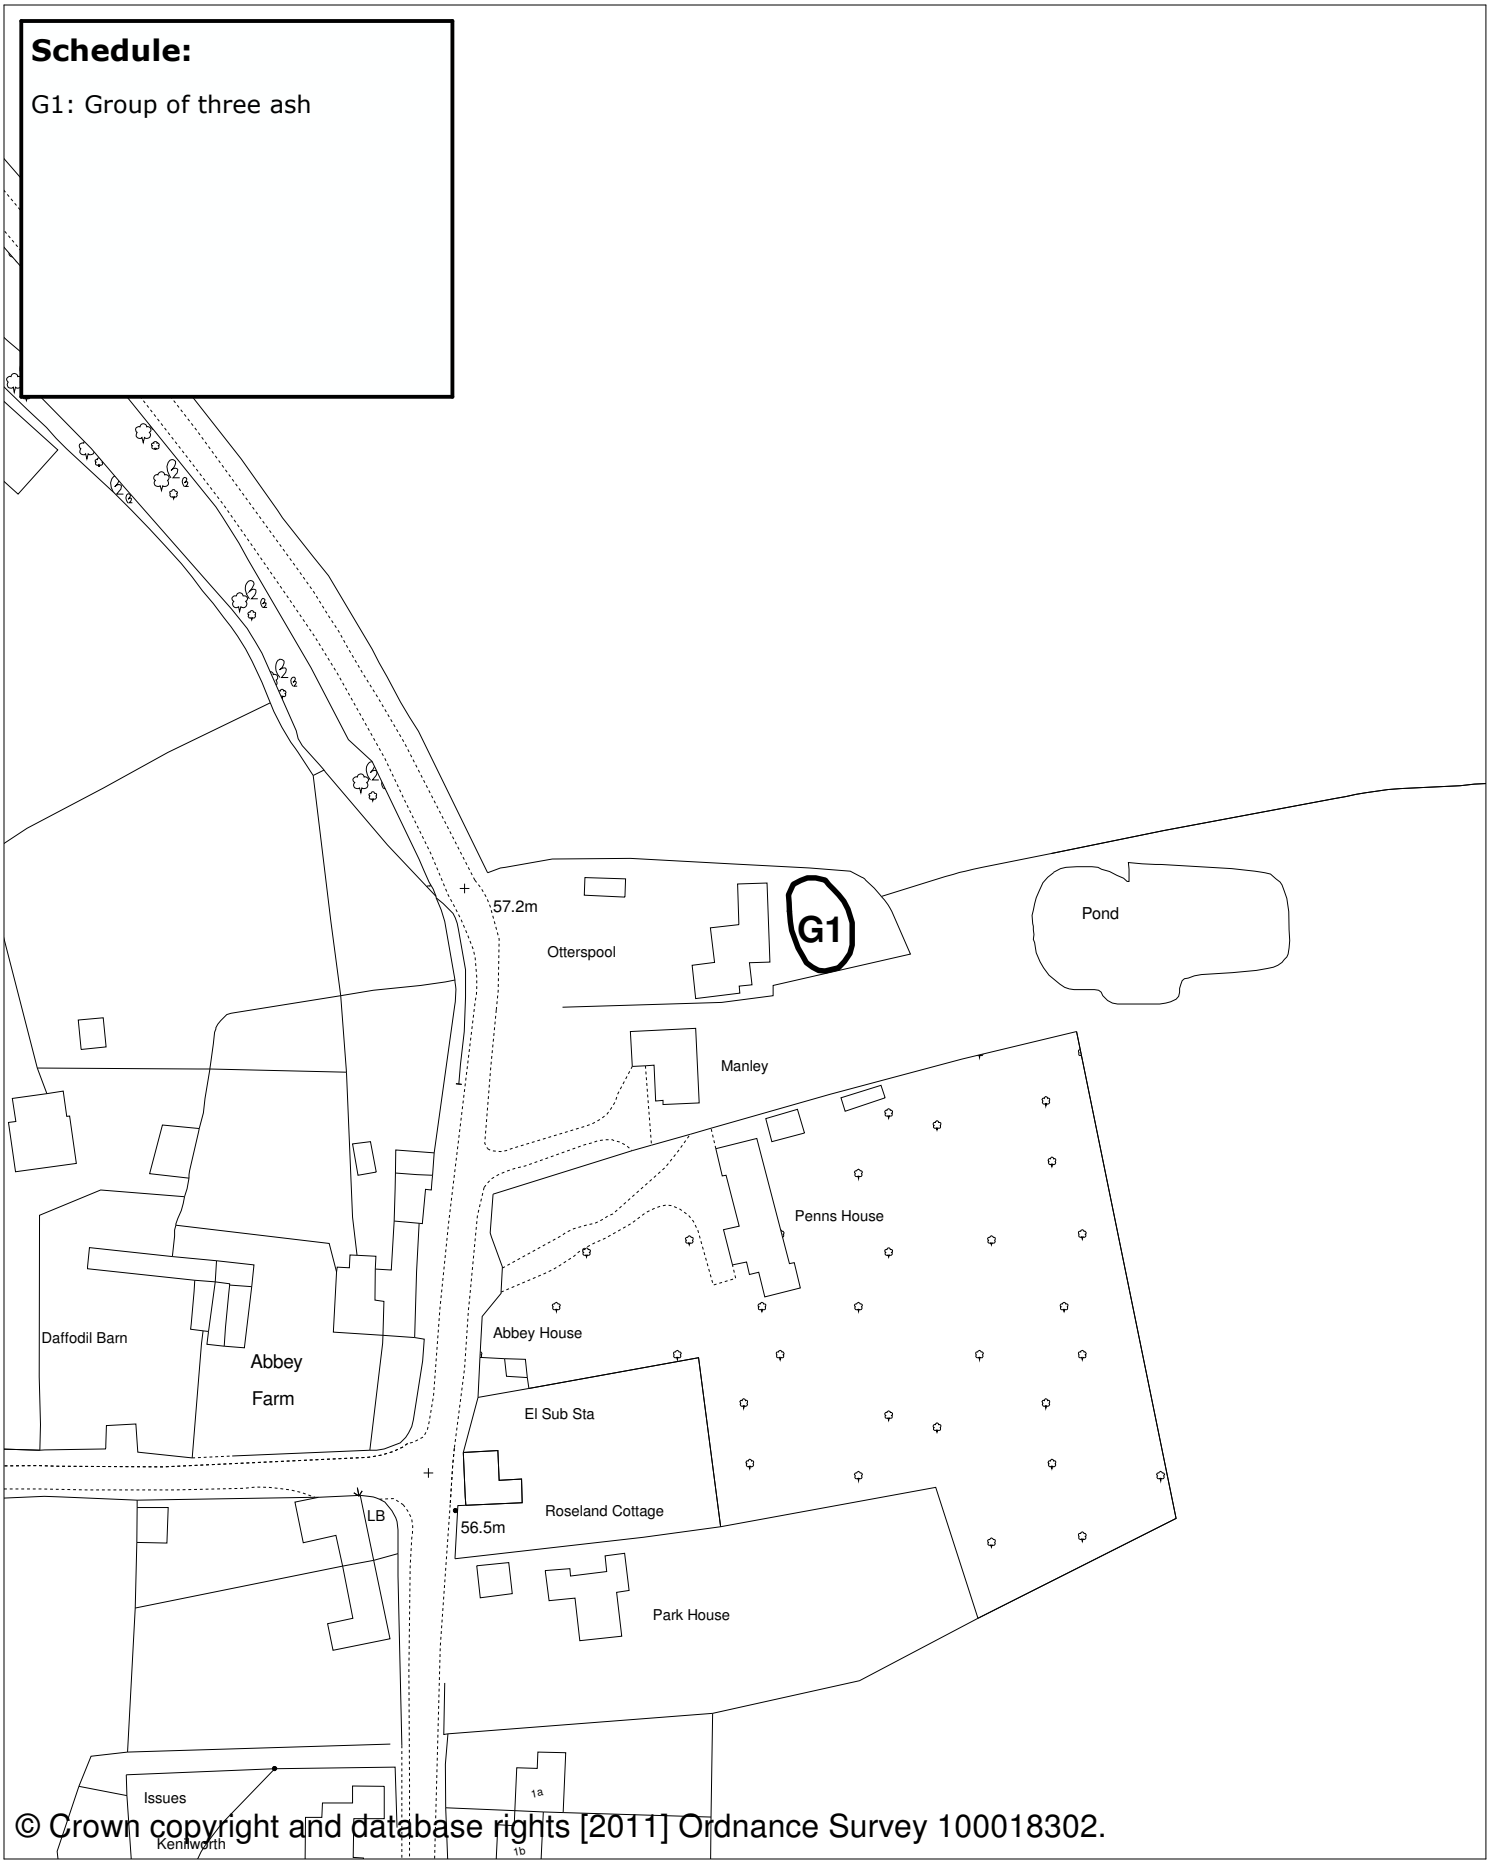

© Crown copyright and database rights [2011] Ordnance Survey 100018302.

WARWICK DISTRICT COUNCIL

Title:

Tree Preservation Order No. 455

Otters Pool, Ashow, Kenilworth, Warwickshire

LOCATION PLAN

Scale:	Plan:	Drawn By:	Date:	File No.	North
1:1250	1	CMH	19 August 2011	TPO455	

Development Services: P.O. Box 2178, Riverside House, Milverton Hill, Royal Leamington Spa. CV32 5QH