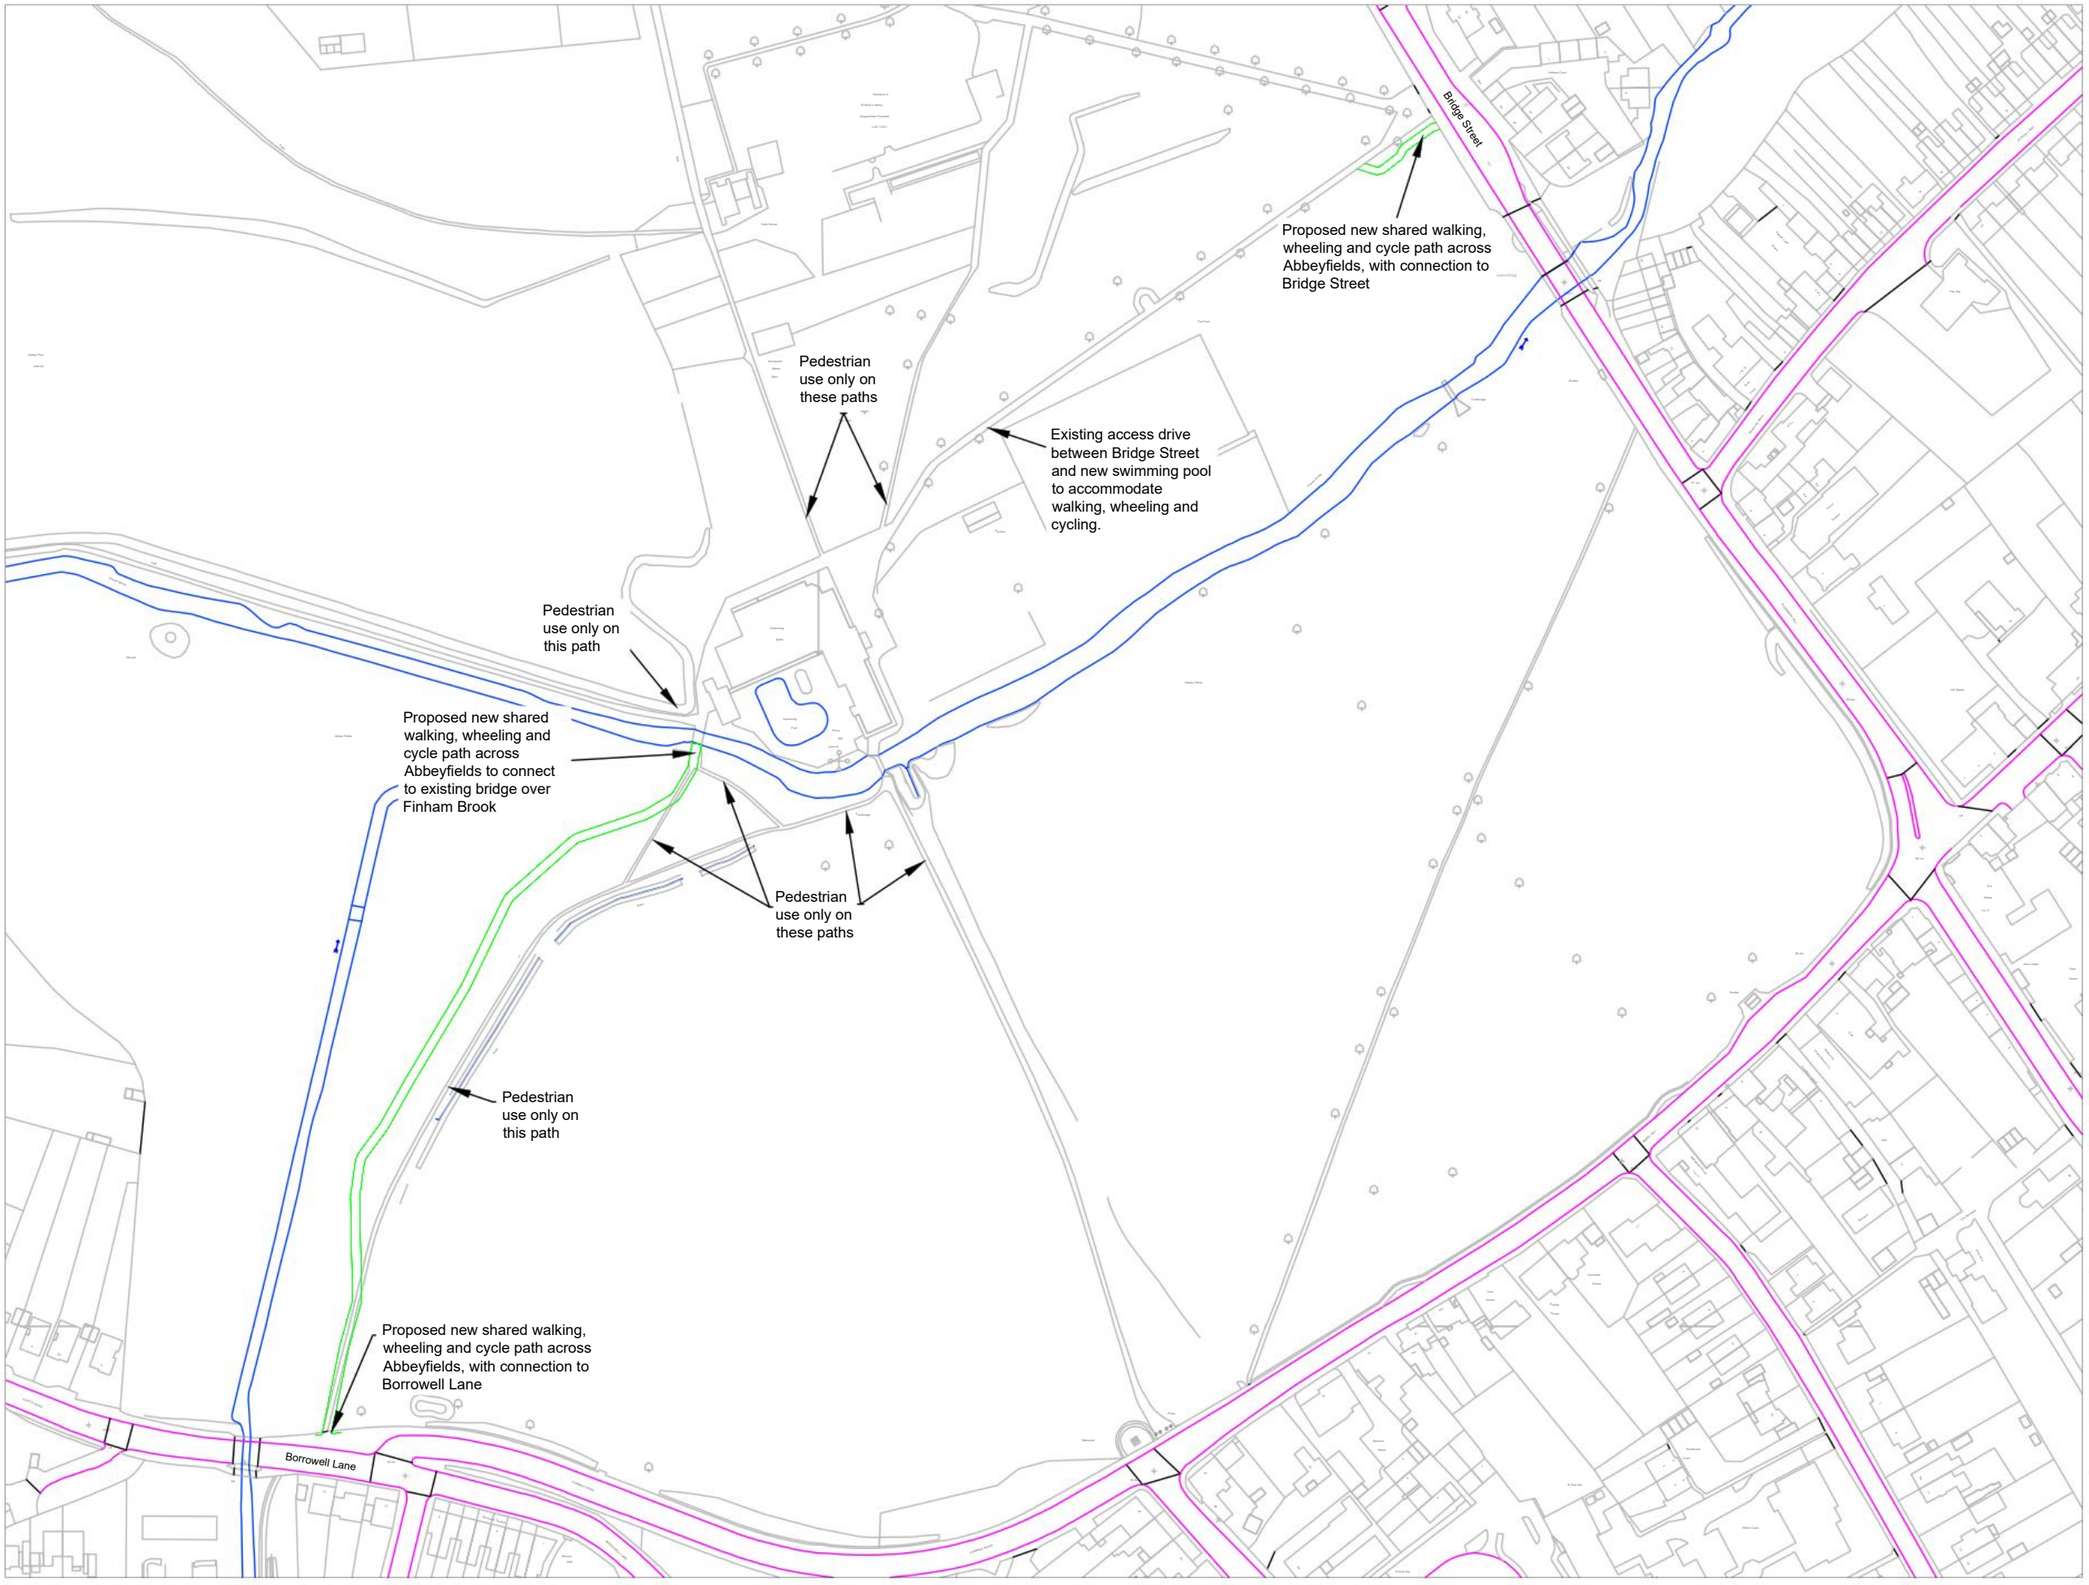


N

| Rev | Description | Drawn | Check | Appr | Date |
|---|---|---|---|---|---|
| - | | | | | |

sustrans
JOIN THE MOVEMENT
The Roundhouse, 1 Sheepcote St, Birmingham B16 8AE
www.sustrans.org.uk

Project: Kenilworth Abbeyfields

Title: Route Overview

| Drawn: | Check: | Appr: | Date: | Scale at A3: |
|---|---|---|---|---|
| MP | | | 19-03-26 | 1:2000 |

Status: FOR DISCUSSION

| Drawing No: | Revision: |
|---|---|
| 14836-OVERVIEW | |

© Crown copyright and database rights 2022 Ordnance Survey 100035971 / 0159

C:\Users\martin.philpott\OneDrive - Sustrans\3 Regional\1. Design Delivery Management\4. Regional LA's\6. West Midlands Shires\Warwickshire\Kenilworth Abbeyfields\November 25\14836 Detailed Designs.dwg Detailed Designs

martin.philpott