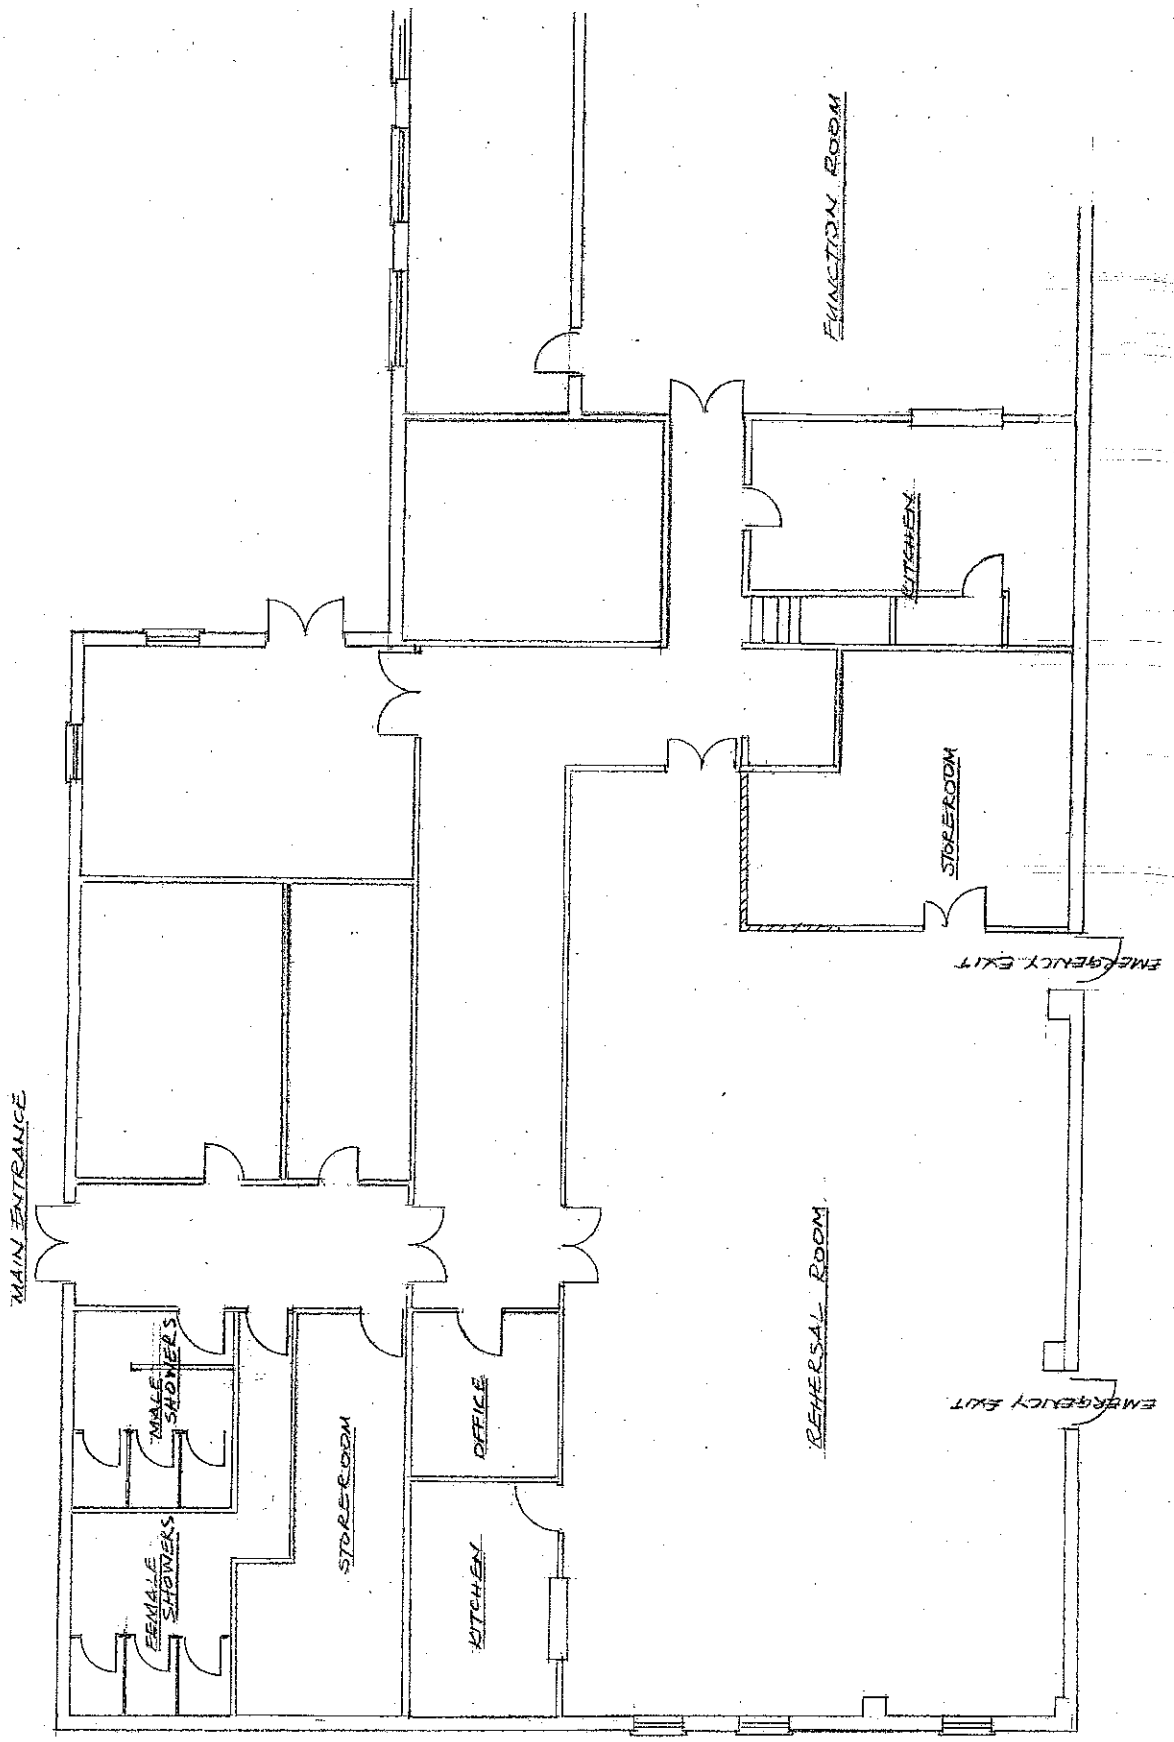
FUNCTION ROOM
KITCHEN
STORE ROOM
EMERGENCY EXIT
MAIN ENTRANCE
MALE SHOWERS
FEMALE SHOWERS
STORE ROOM
OFFICE
KITCHEN
REHERSAL ROOM
EMERGENCY EXIT

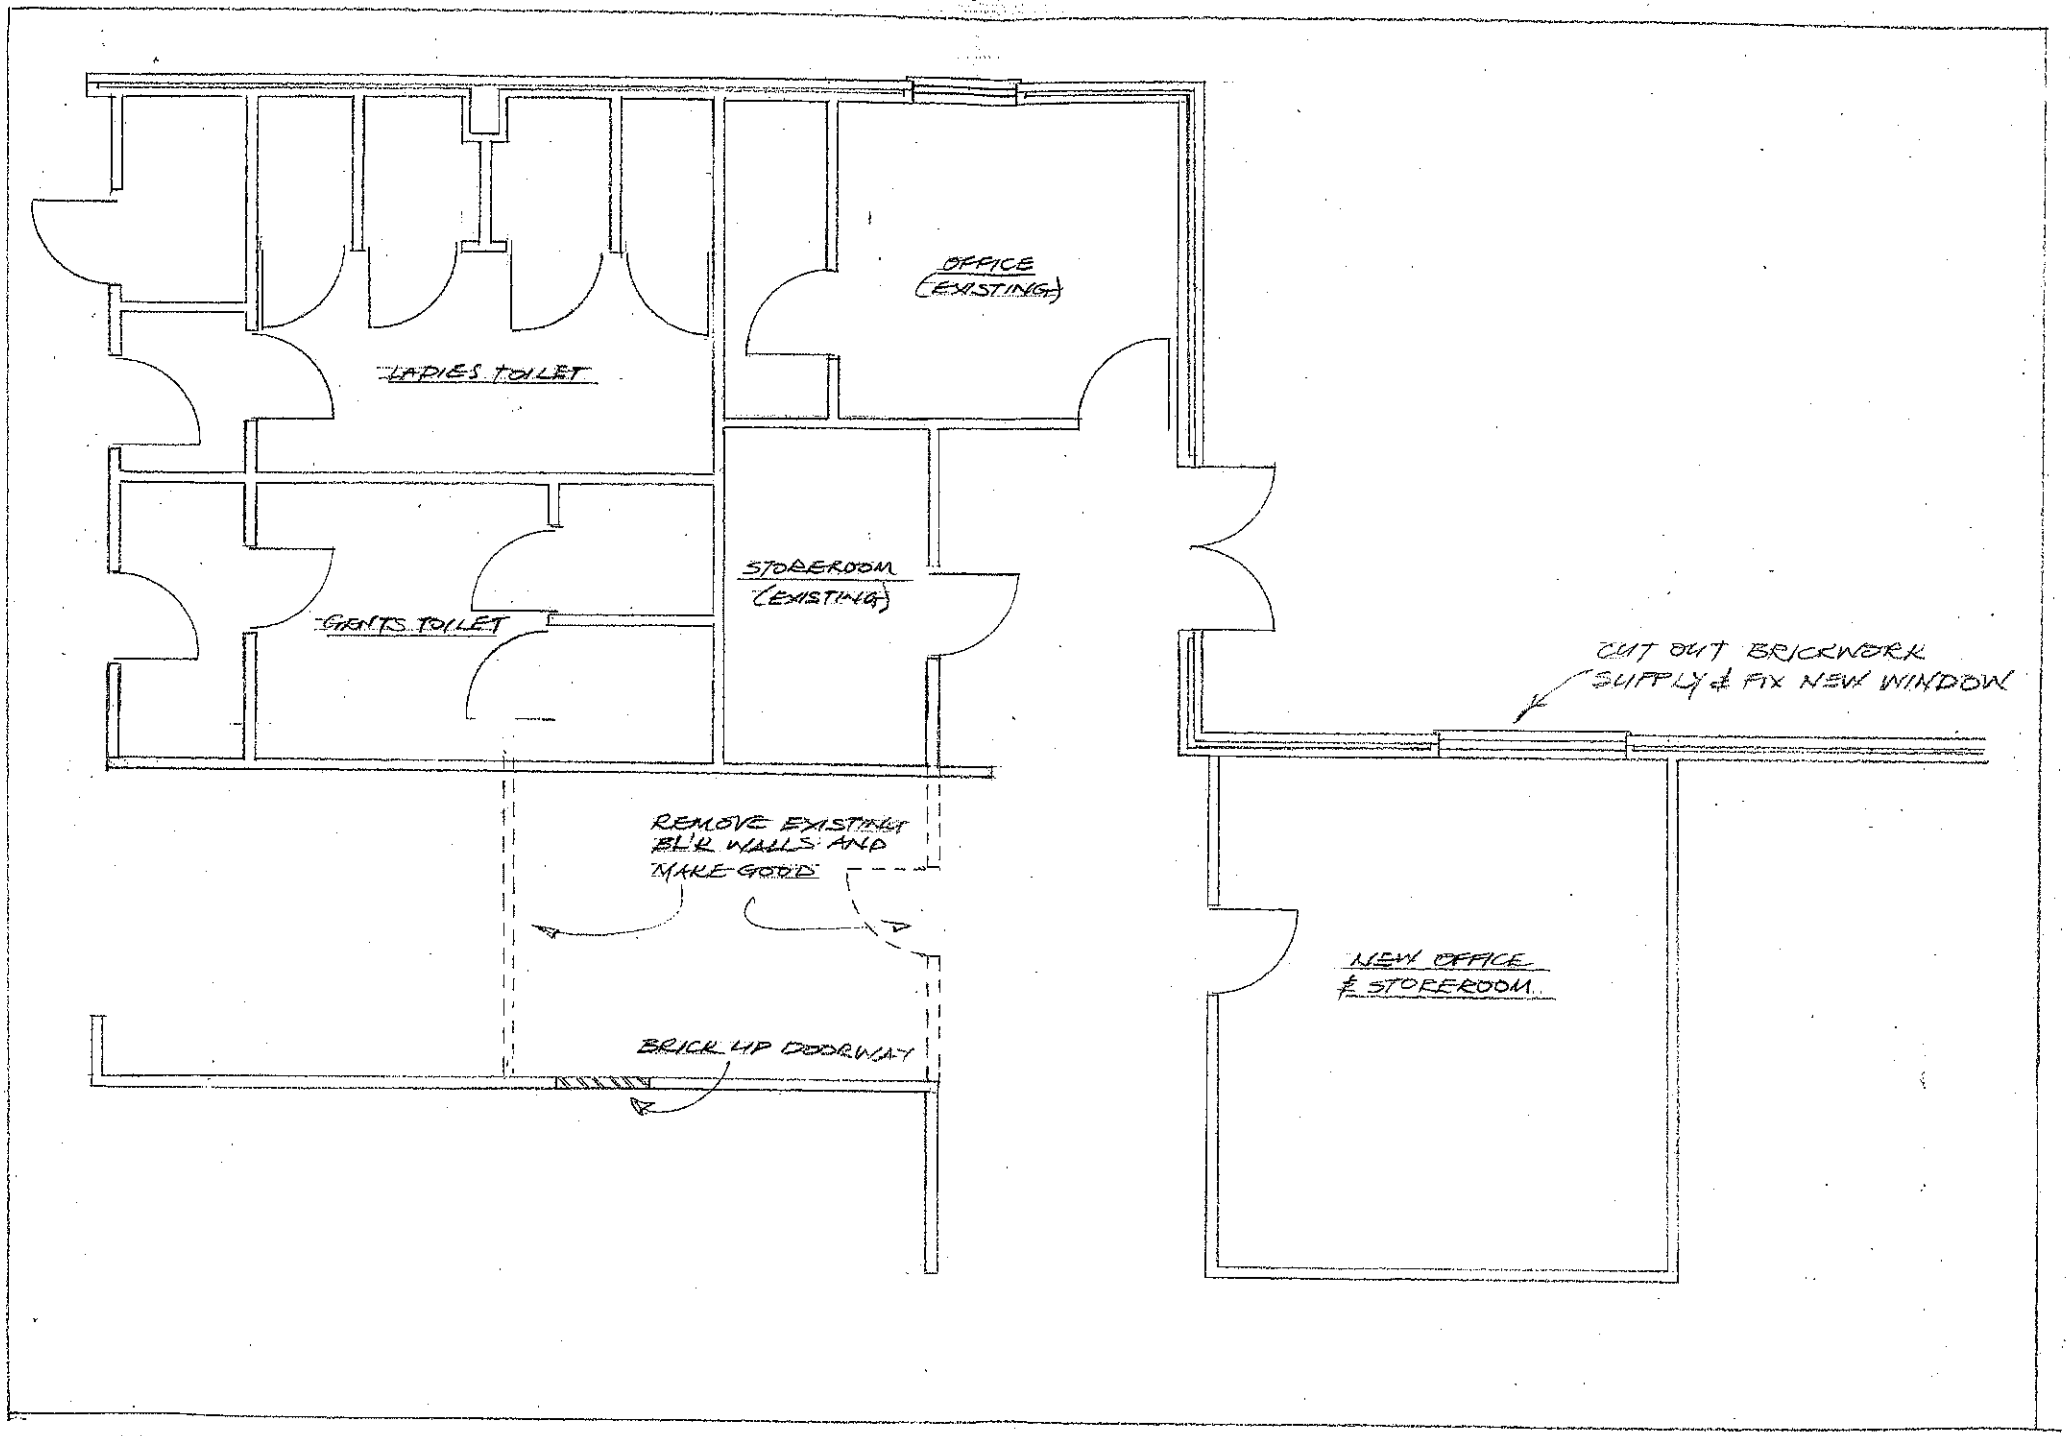
OFFICE
(EXISTING)
LADIES TOILET
STOREROOM
(EXISTING)
GENTS TOILET
CUT OUT BRICKWORK
SUPPLY & FIX NEW WINDOW
REMOVE EXISTING
BLK WALLS AND
MAKE GOOD
NEW OFFICE
& STOREROOM.
BRICK UP DOORWAY

3/22

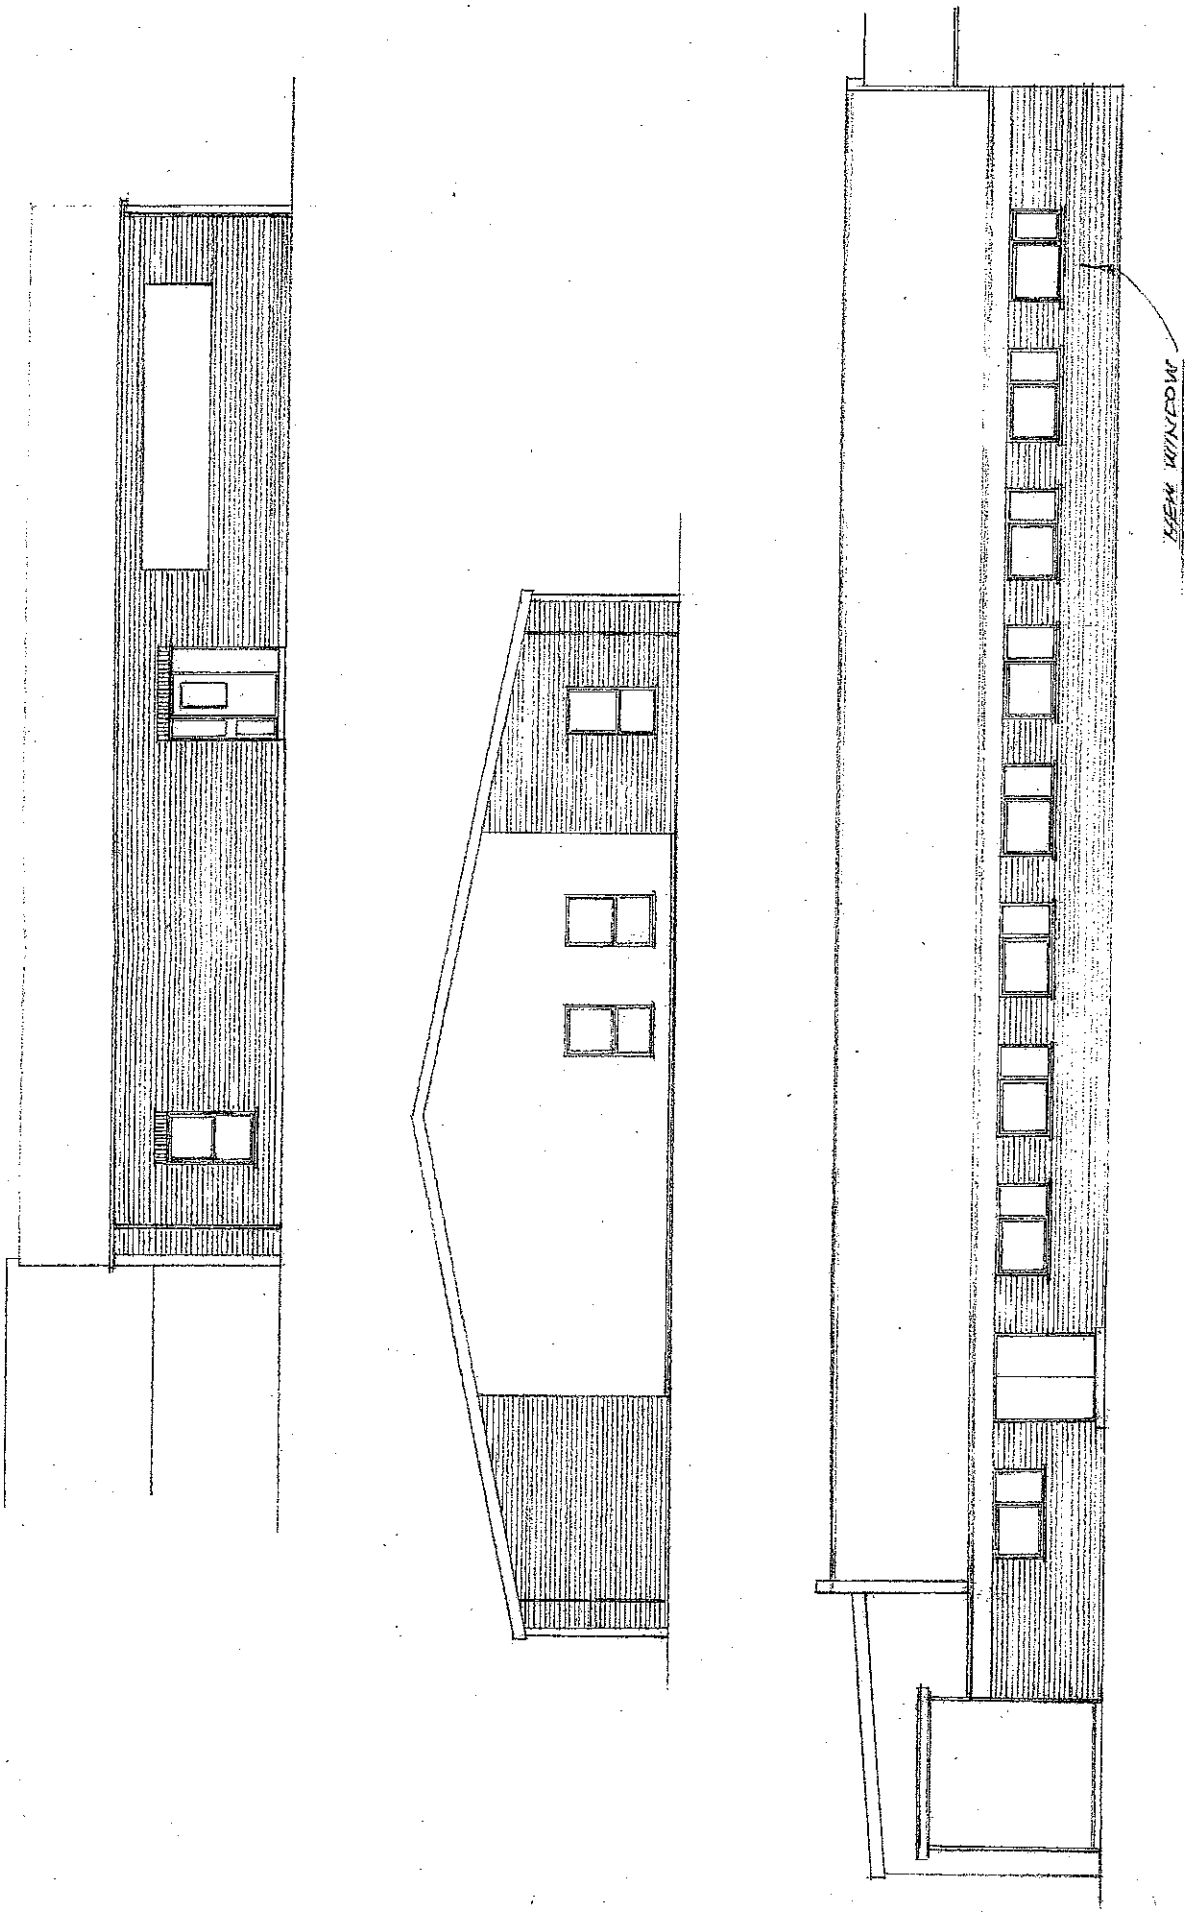
BUREAU WINDOW

3/24

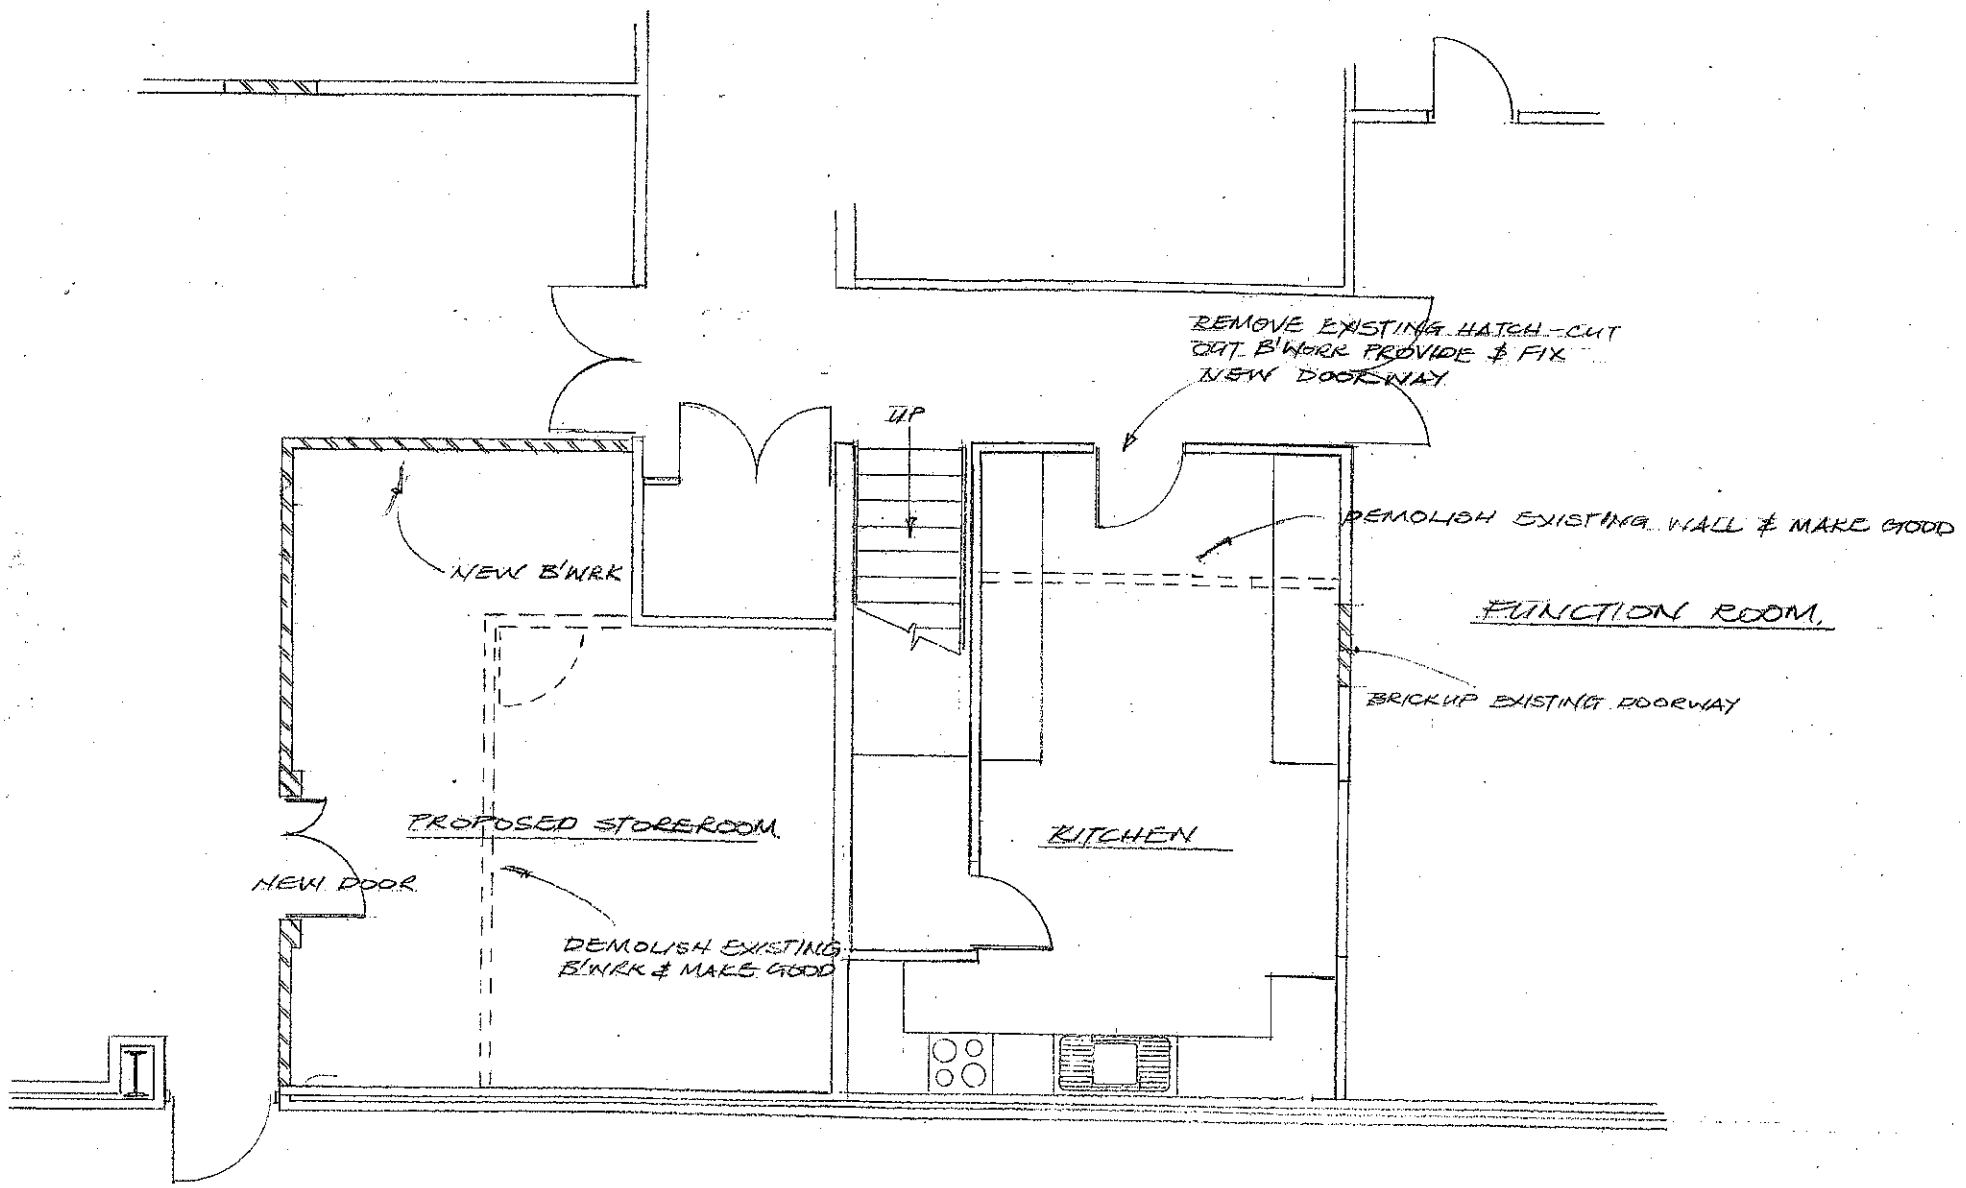
REMOVE EXISTING HATCH - CUT OUT B'WORK PROVIDE & FIX NEW DOORWAY
UP
DEMOLISH EXISTING WALL & MAKE GOOD
NEW B'WRK
FUNCTION ROOM.
BRICK UP EXISTING DOORWAY
PROPOSED STOREROOM.
KITCHEN
NEW DOOR
DEMOLISH EXISTING B'WRK & MAKE GOOD

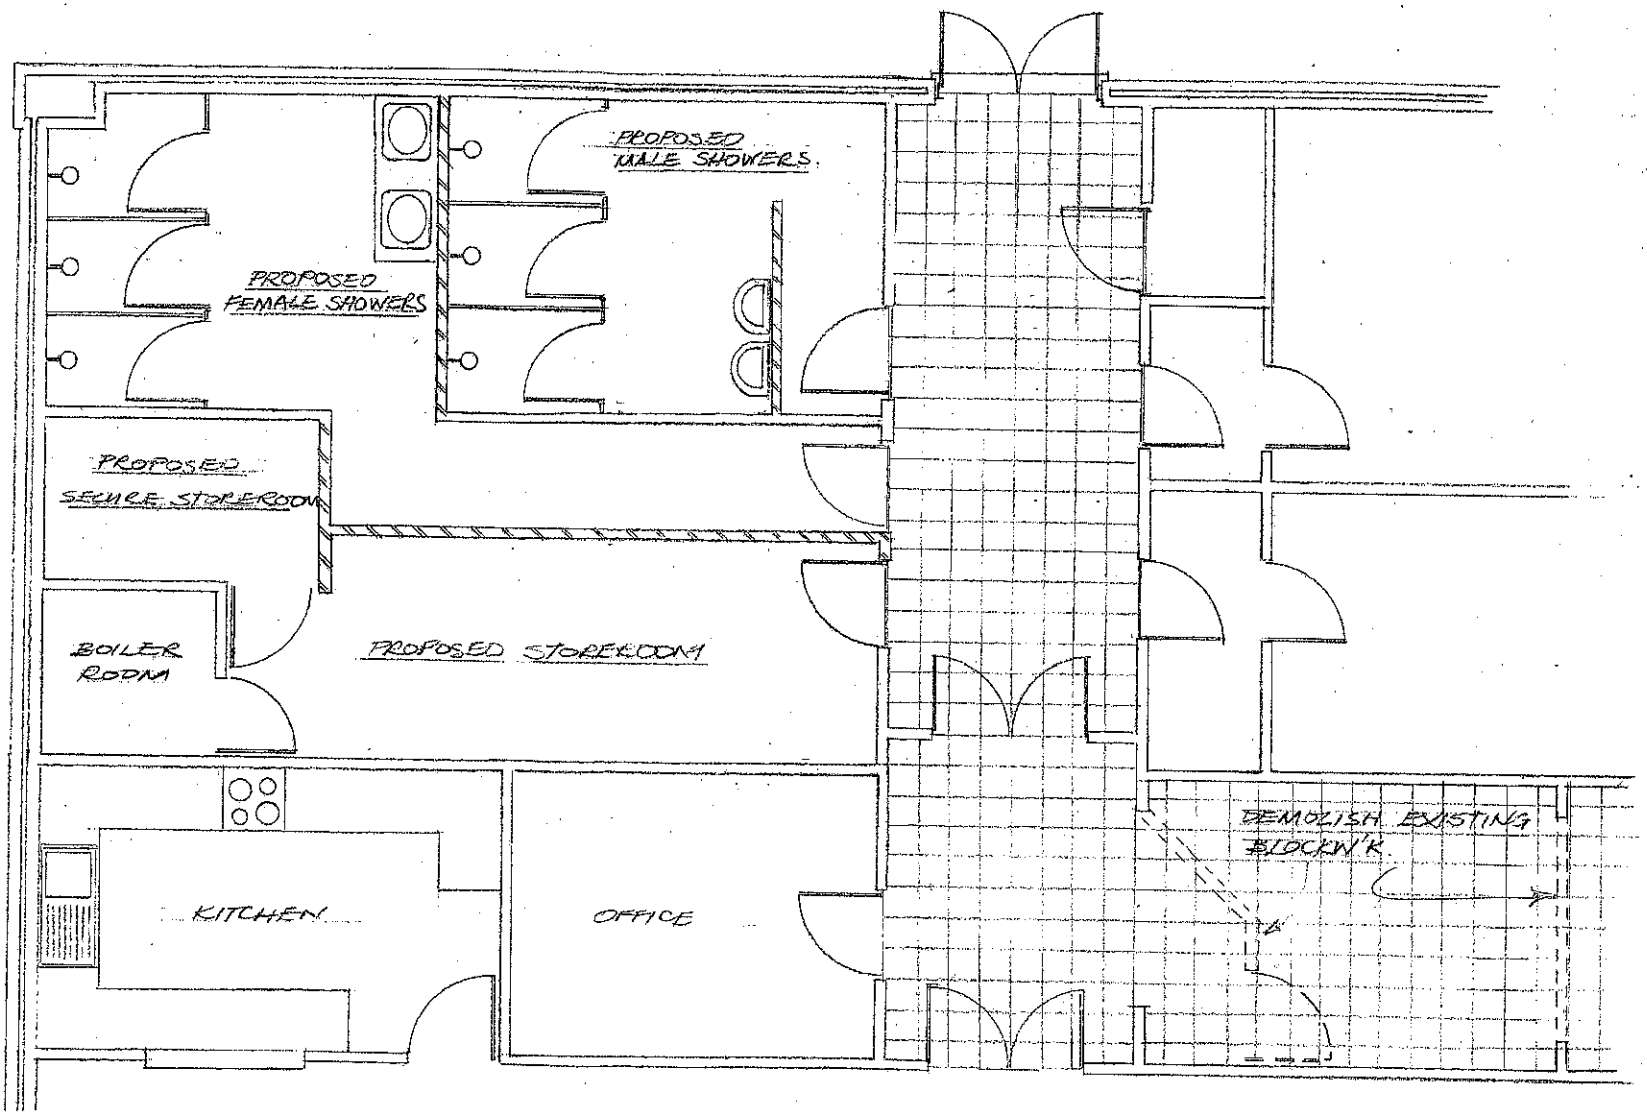
PROPOSED MALE SHOWERS.
PROPOSED FEMALE SHOWERS
PROPOSED SECURE STOREROOM
BOILER ROOM
PROPOSED STOREROOM
KITCHEN
OFFICE
DEMOLISH EXISTING BLOCKWK.

3/25