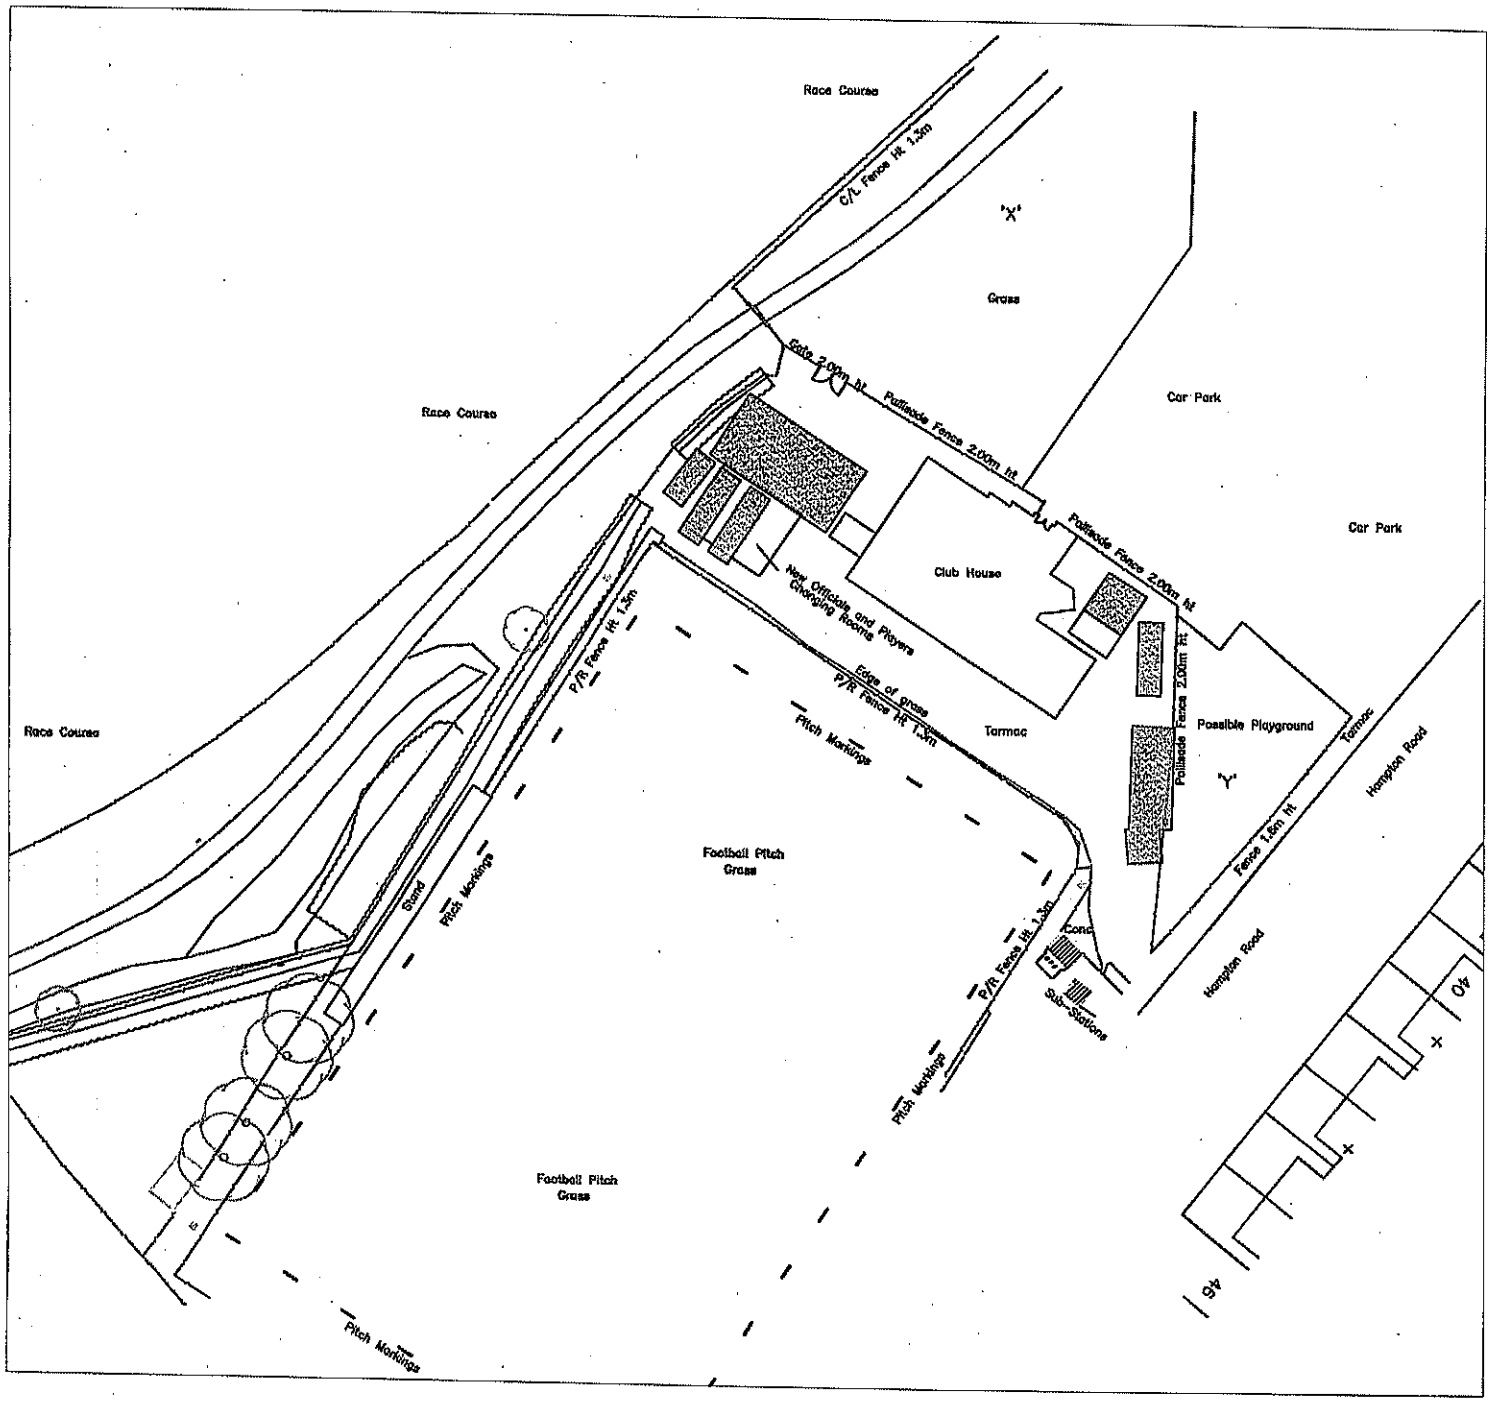

ORGANIZATION_NAME

LEGEND

ALL-HATCHED-BUILDINGS TO-BE-DEMOLISHED

'X'-&-'Y'-REFER TO-REPORT

Appendix 4

NOT-TO-SCALE

N

SHEET NUMBER

1

PLOT DATE

24/08/15

FILE NAME

CNOP-B030-12696/RCWFC

Item 3 / Page 20